Nelson Antrim Crawford residence drawings

These architectural drawings show the interior and exterior details of the Nelson Antrim Crawford residence at 2202 SW Seventeenth Street in Topeka, Kansas.

Creator: Wolfenbarger, Floyd O., 1904-1979

Date: Bulk 1937-1938


Callnumber: T-15 Job# 3737

KSHS Identifier: DaRT ID: 443922


Item Identifier: 443922

www.kansasmemory.org/item/443922


Nelson Antrim Crawford residence drawings

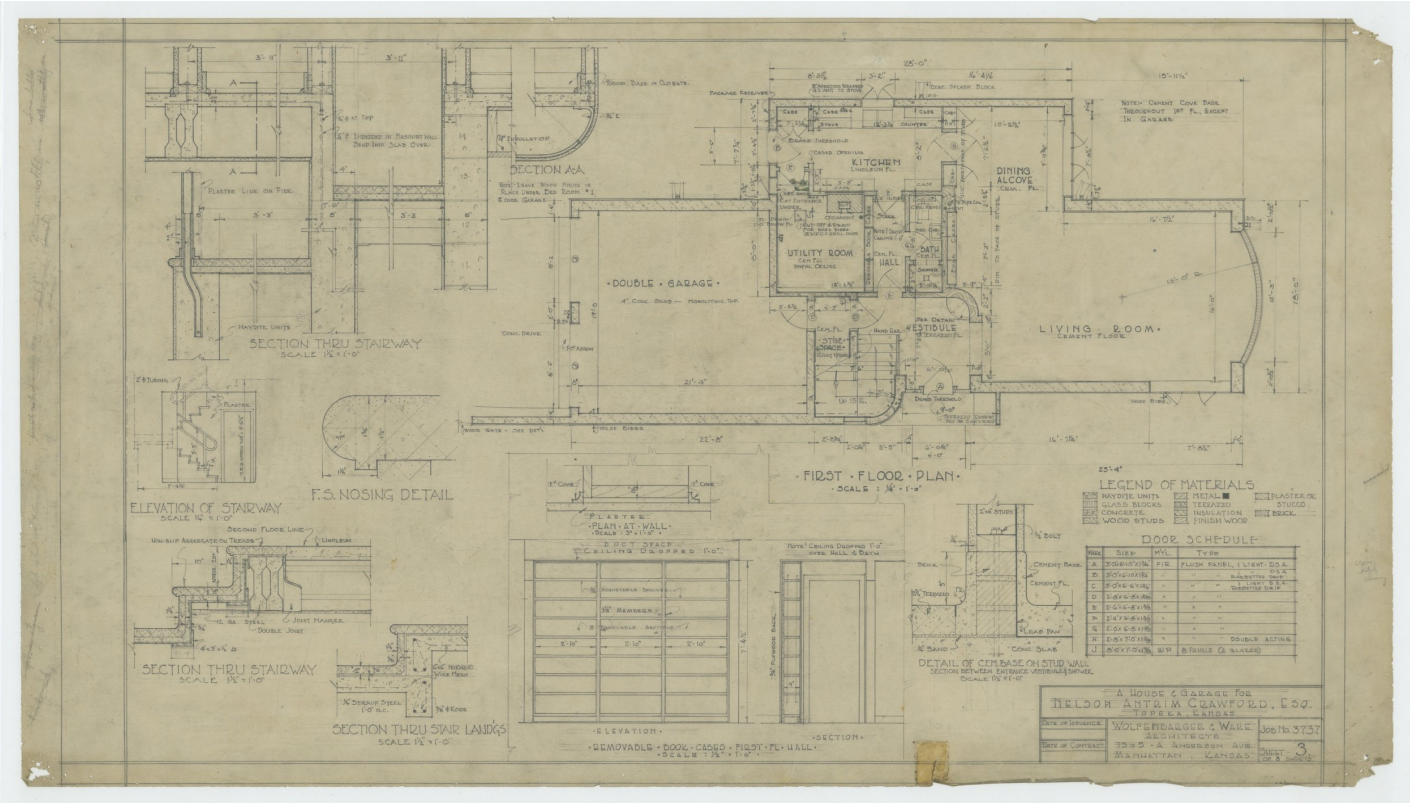


Nelson Antrim Crawford residence drawings

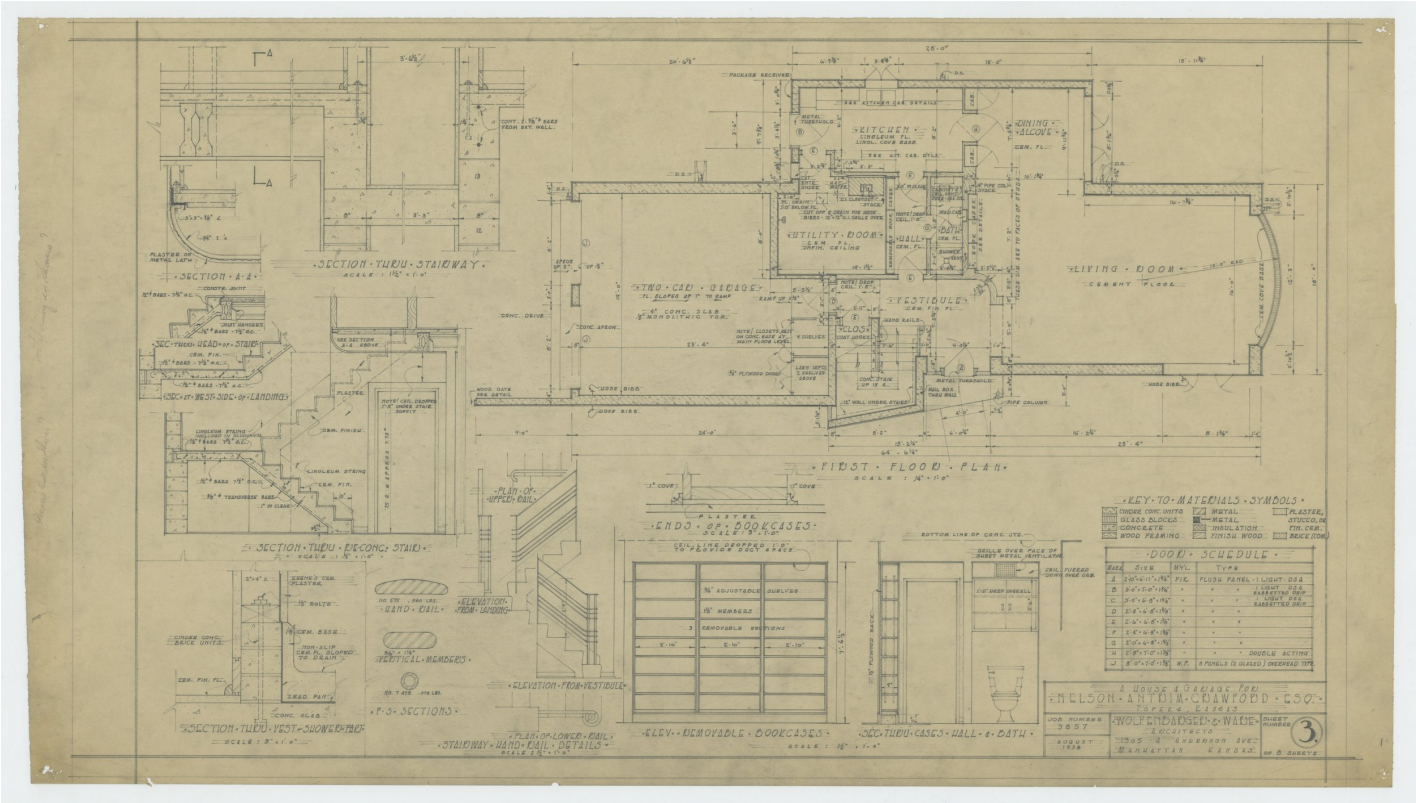


Nelson Antrim Crawford residence drawings

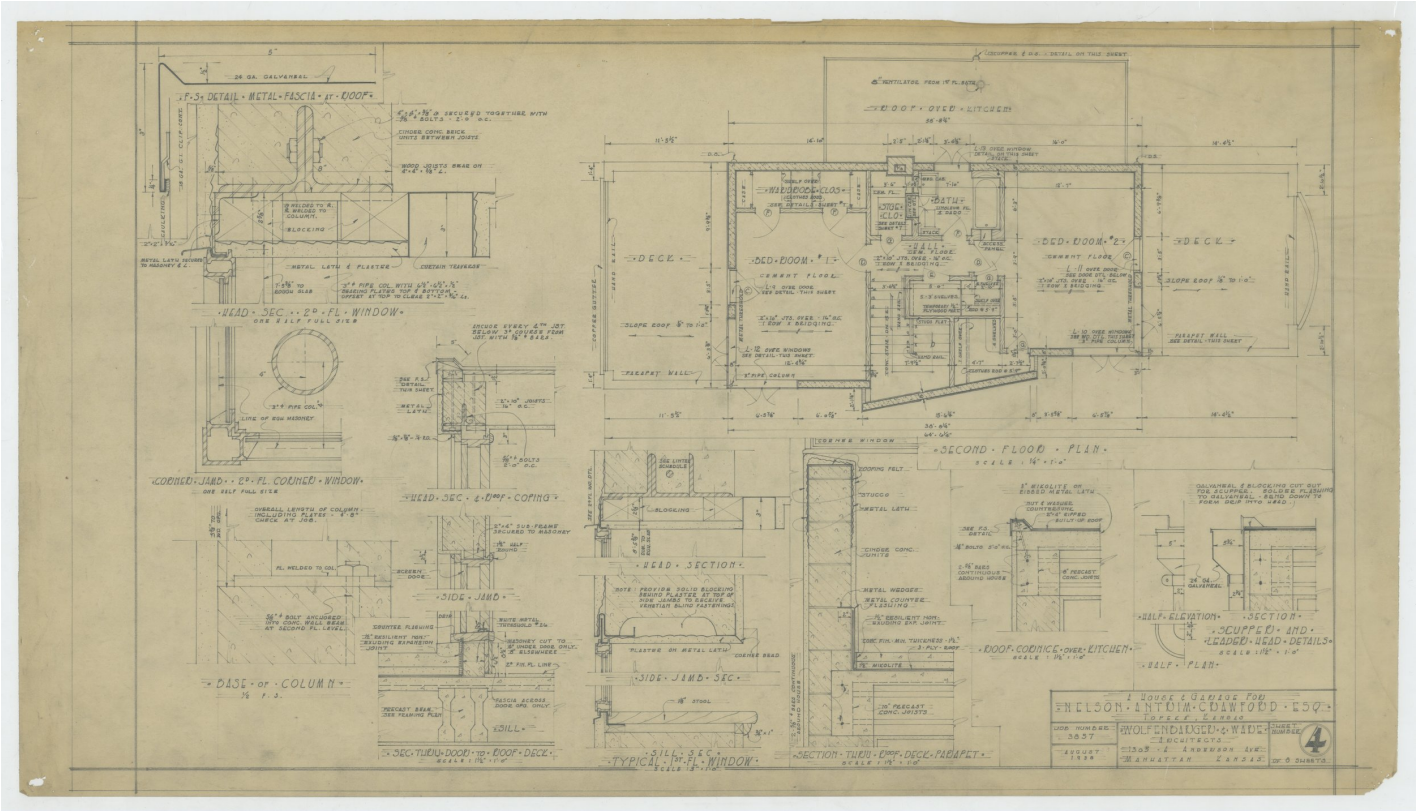


Nelson Antrim Crawford residence drawings

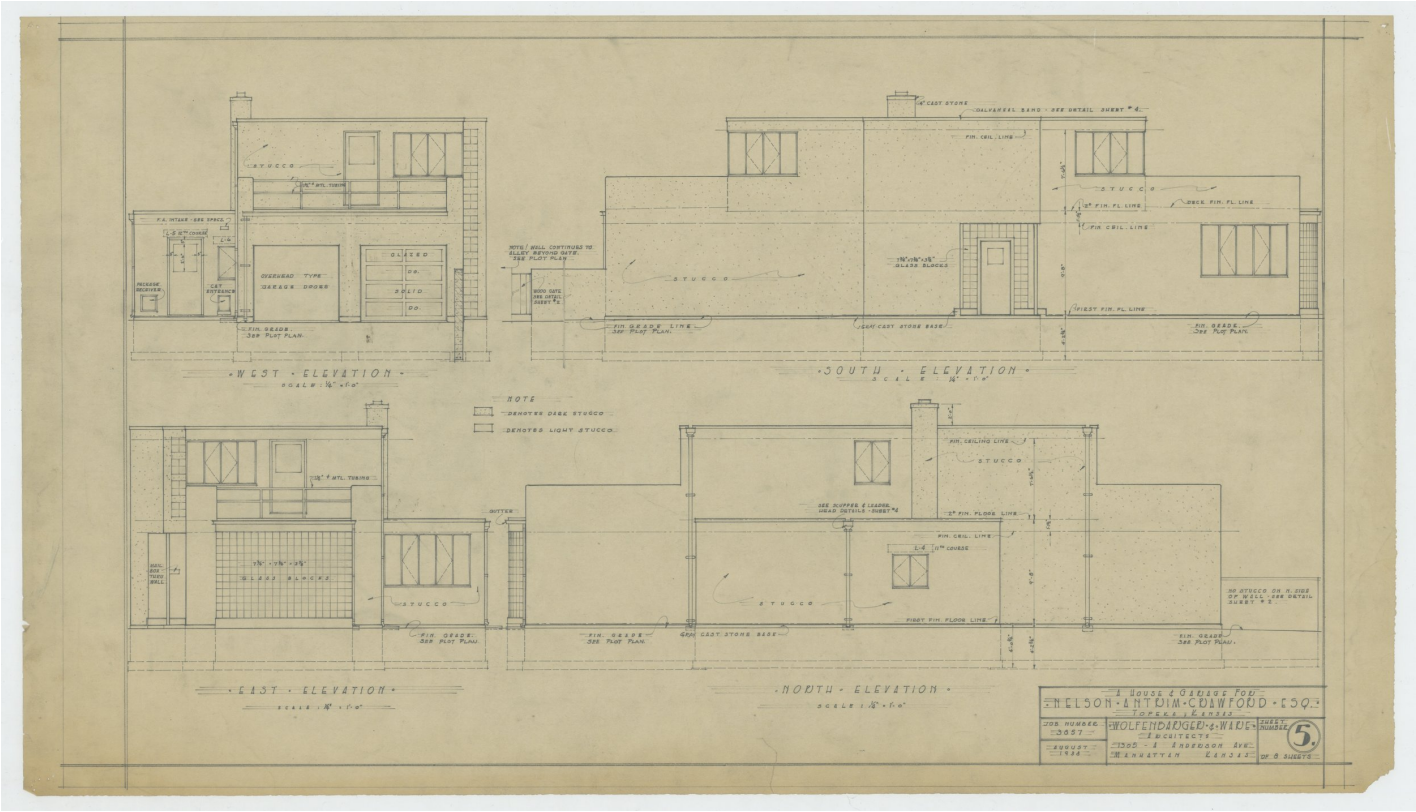


Nelson Antrim Crawford residence drawings

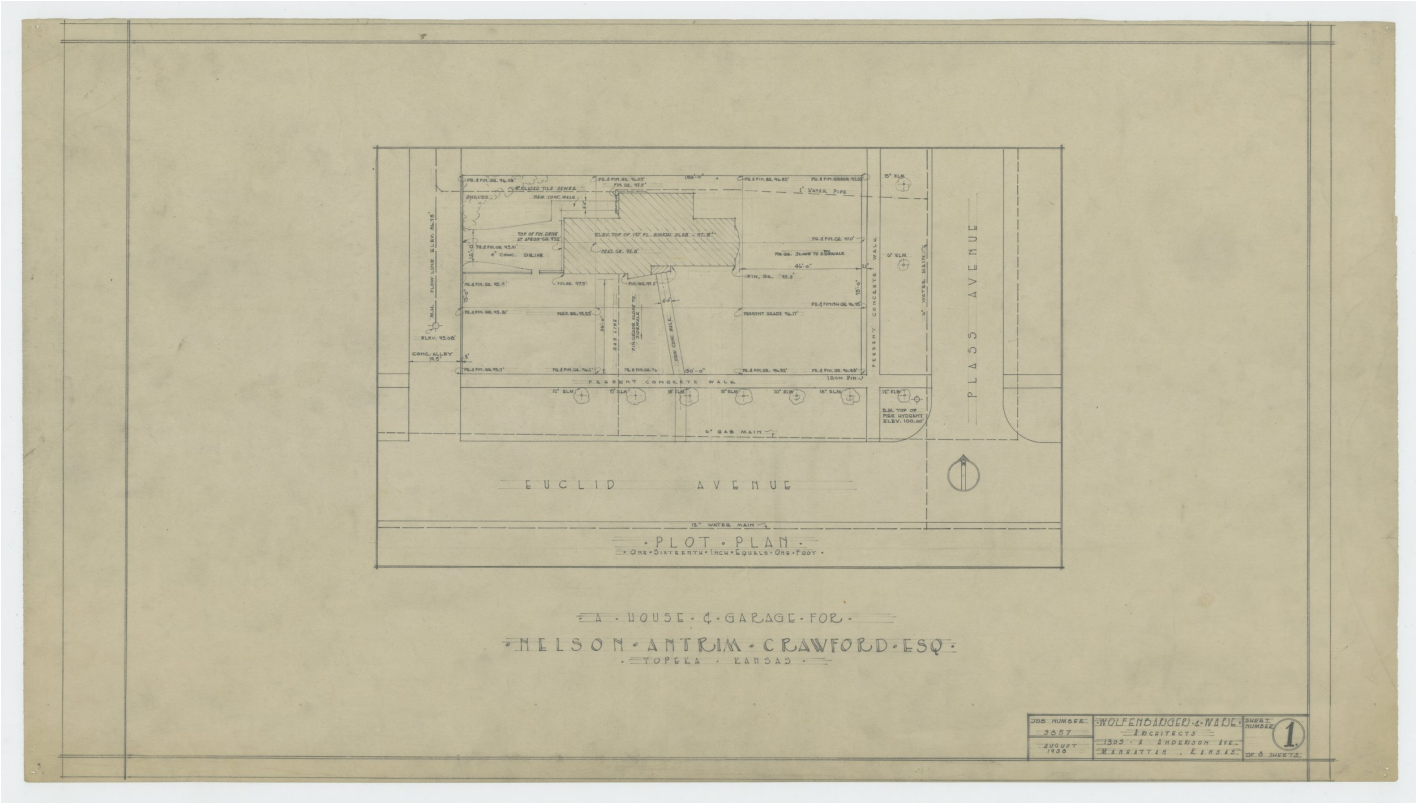


Nelson Antrim Crawford residence drawings

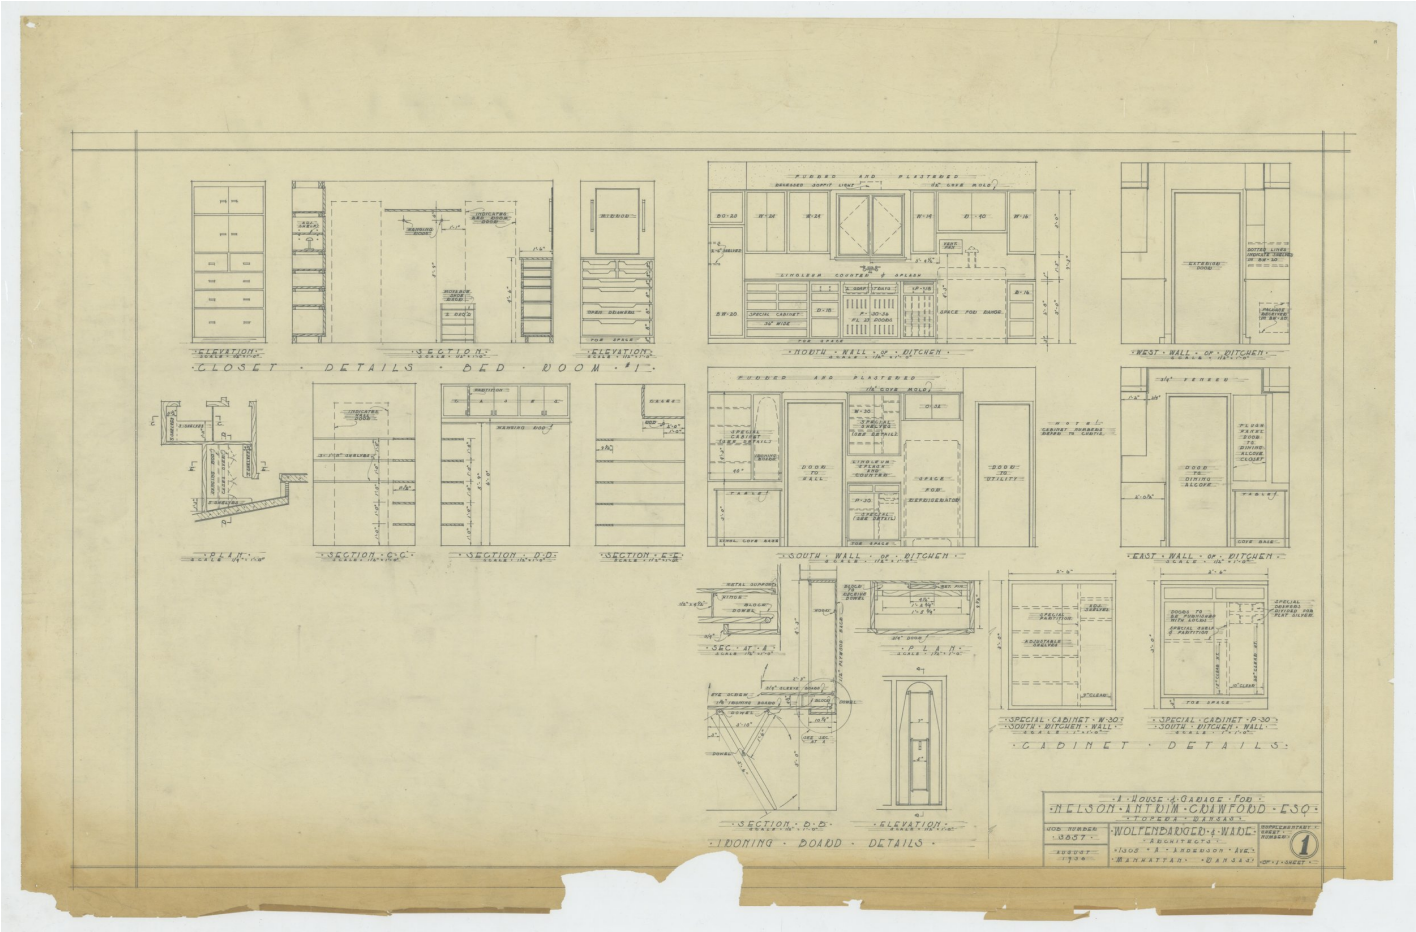

Nelson Antrim Crawford residence drawings

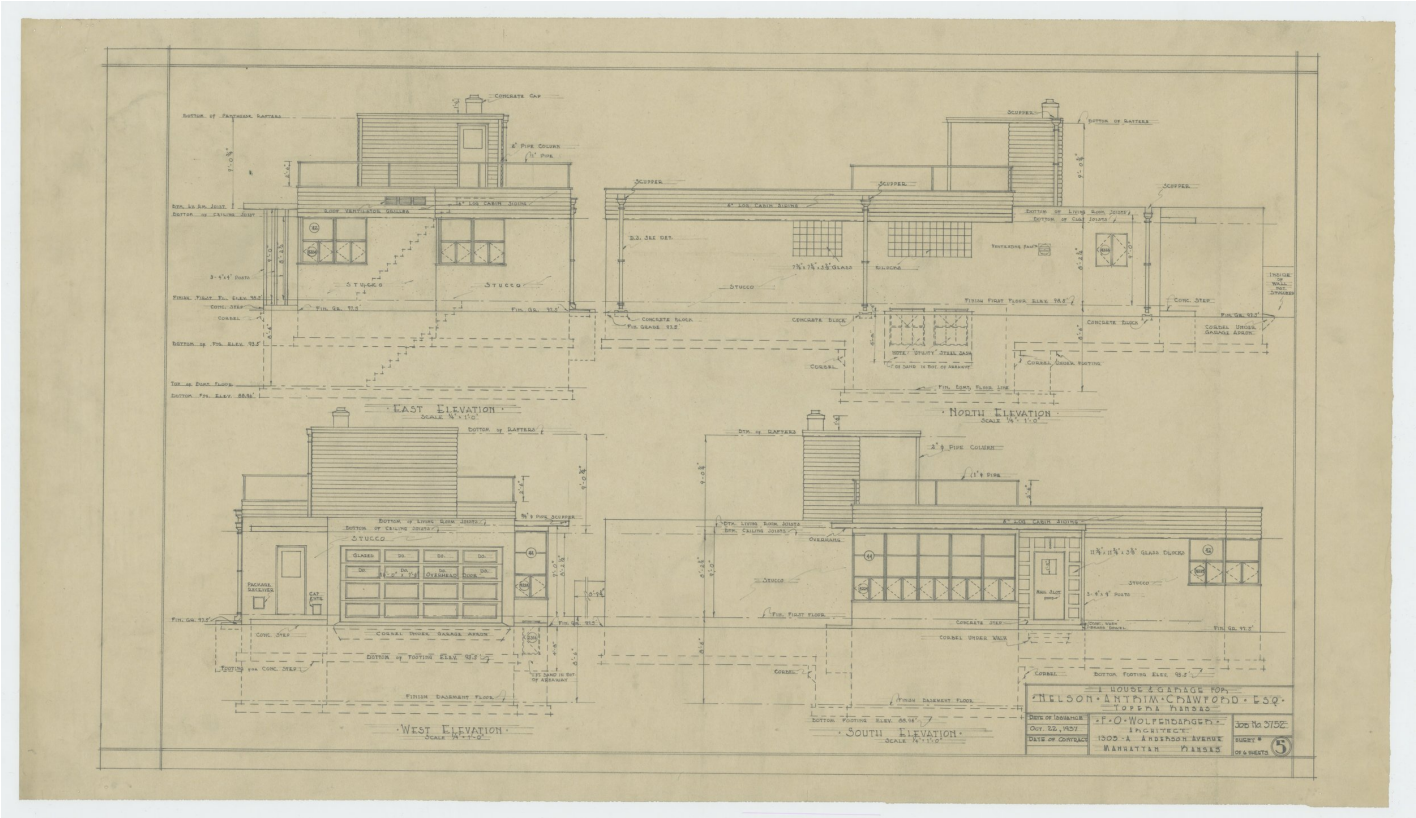

Nelson Antrim Crawford residence drawings

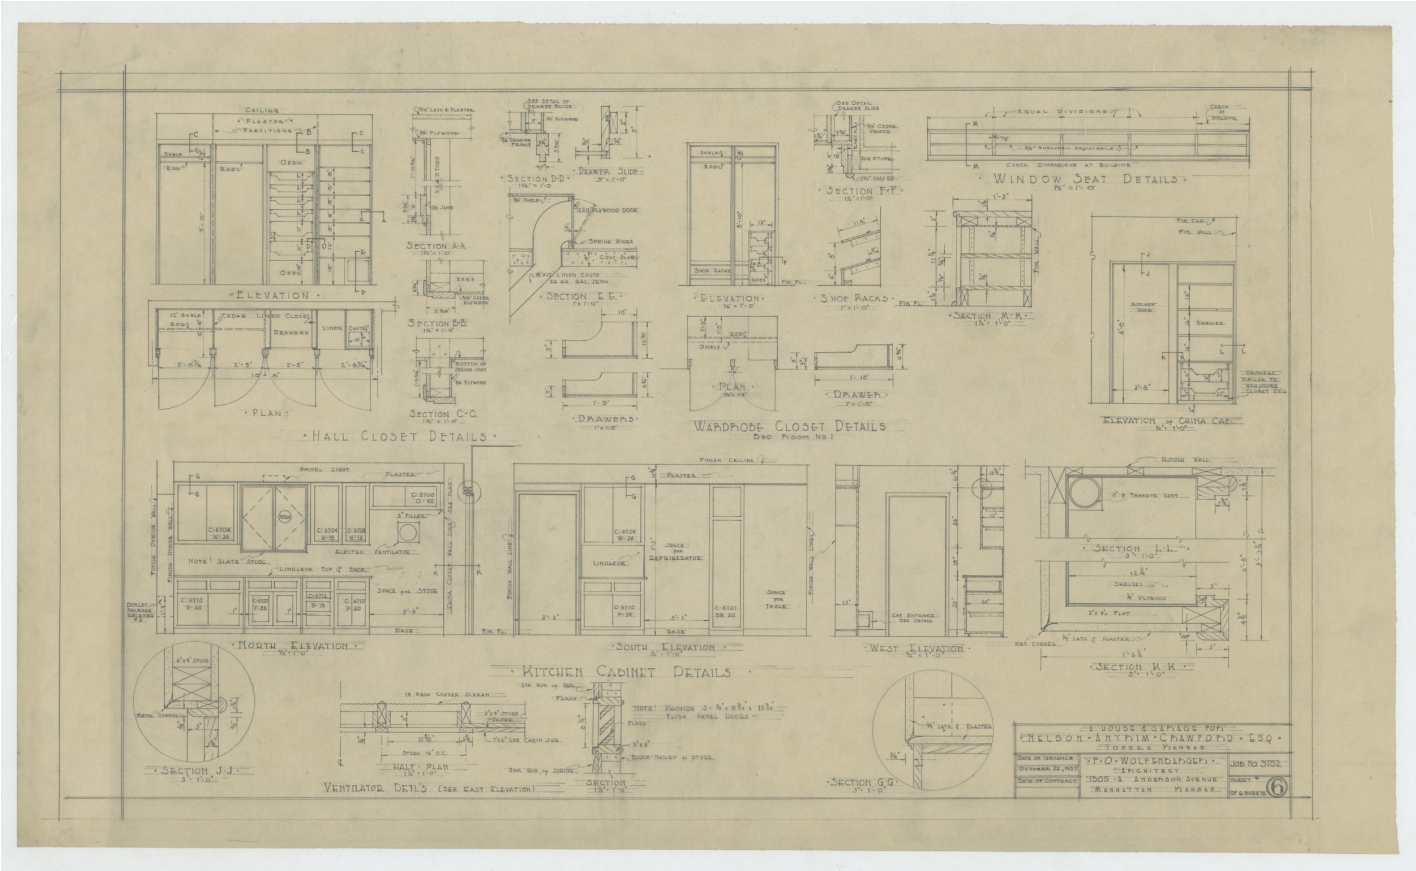

Nelson Antrim Crawford residence drawings

